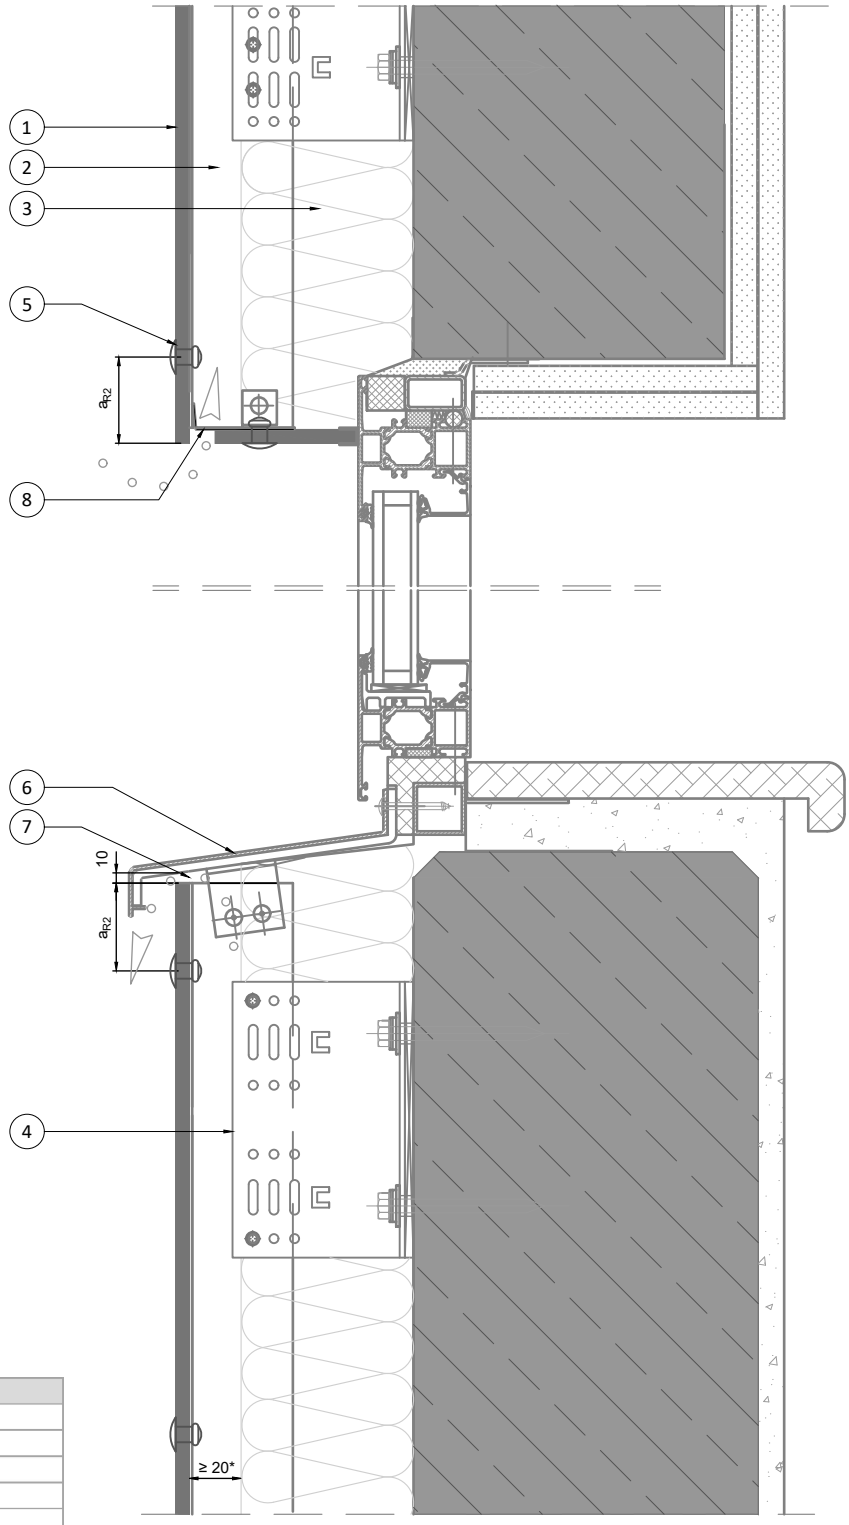

No	Descriptions
1	Rockpanel board ≥ 8mm
2	Air cavity
3	Insulation (ROCKWOOL)
4	Wall bracket with thermo stop
5	Rivet fixing
6	Windowsill with end dam
7	Ventilation opening
8	Ventilation profile
aR2	≥ 50 mm
*	FOR ALUMINIUM CONSTRUCTIONS IN AN OPEN FACADE ROCKPANEL GROUP RECOMMENDS A CAVITY DEPTH OF 40-100 mm

Detail 2-350

Vertical section over window frame with aluminium substructure with Rockpanel reveal

Rockpanel®